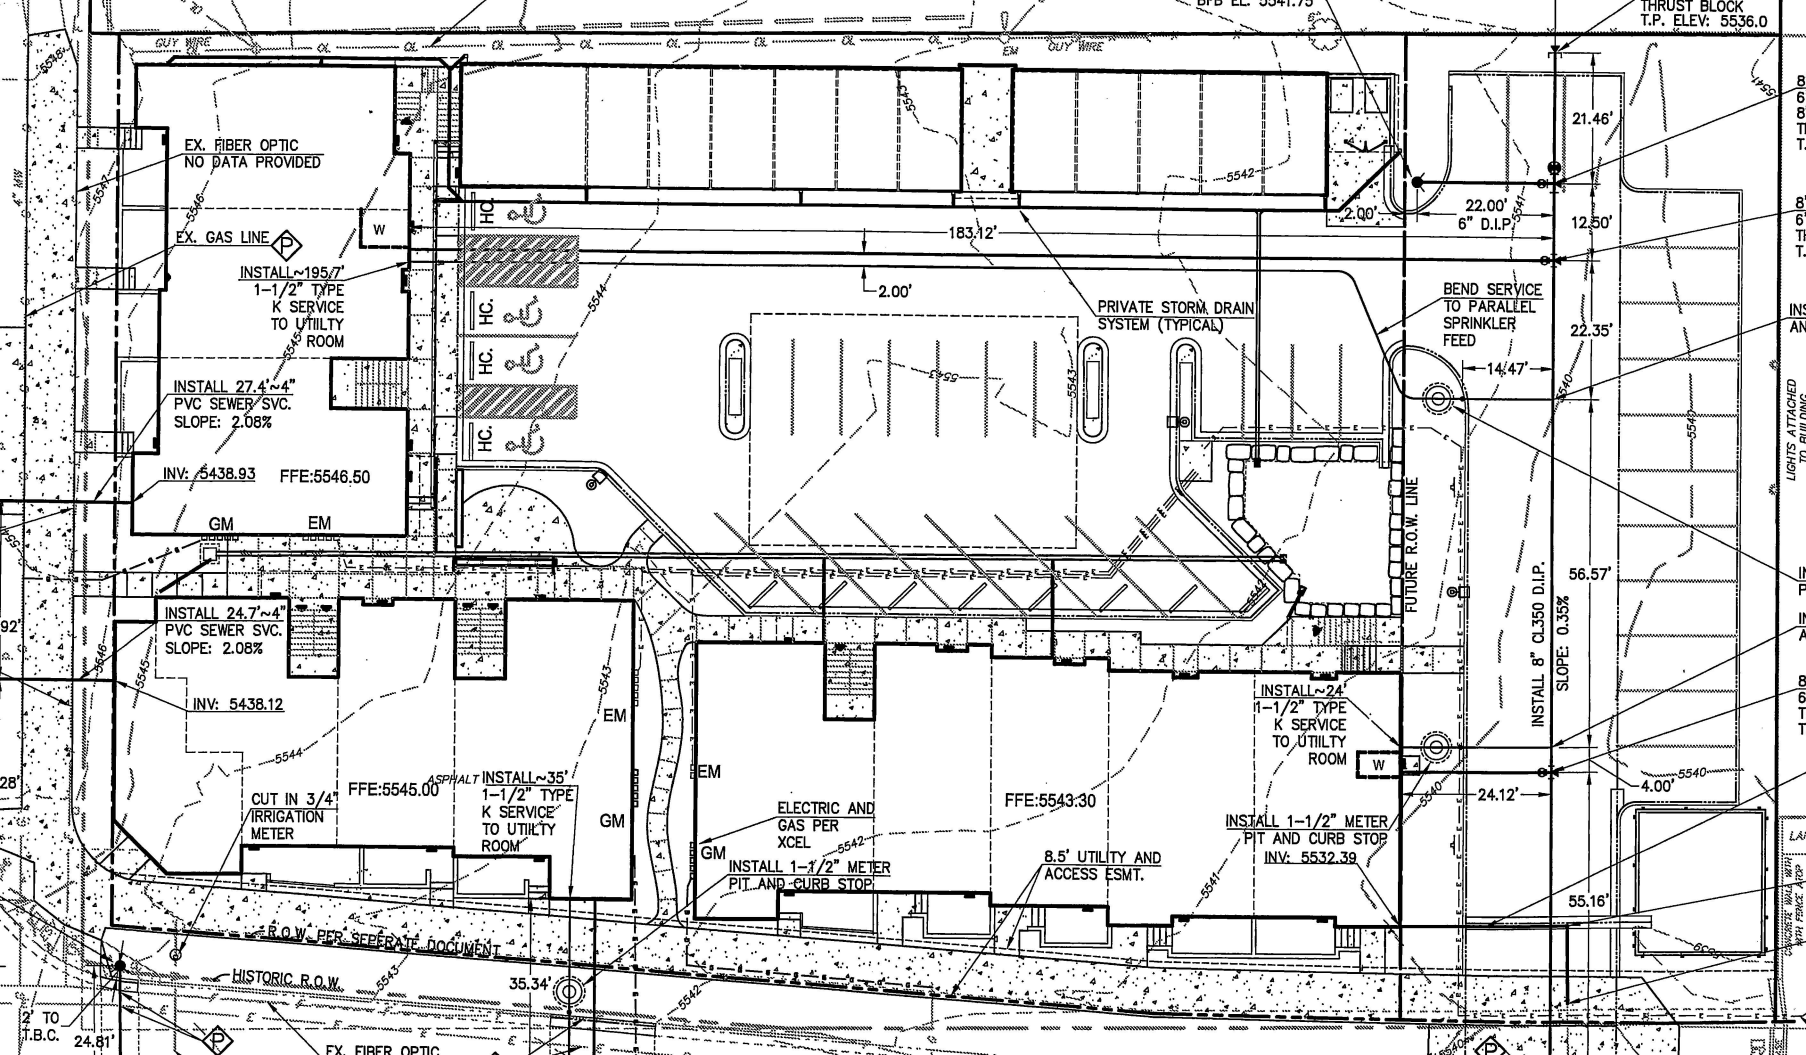

THRUST BLOCK
T.P. ELEV: 5536.0
GUY WIRE
EX. FIBER OPTIC
NO DATA PROVIDED
EX. GAS LINE
INSTALL~195.7'
1-1/2" TYPE
K SERVICE
TO UTIILTY
ROOM
INSTALL 27.4'~4"
PVC SEWER SVC.
SLOPE: 2.08%
INV: 5438.93
FFE:5546.50
GM
EM
HC.
183.12'
2.00'
PRIVATE STORM DRAIN
SYSTEM (TYPICAL)
BEND SERVICE
TO PARALLEL
SPRINKLER
FEED
14.47'
22.00'
6" D.I.P.
21.46'
12.50'
22.35'
56.57'
FUTURE R.O.W. LINE
INSTALL 8" CL350 D.I.P.
SLOPE: 0.35%
INSTALL 24.7'~4"
PVC SEWER SVC.
SLOPE: 2.08%
INV: 5438.12
INSTALL~24'
1-1/2" TYPE
K SERVICE
TO UTIILTY
ROOM
CUT IN 3/4"
IRRIGATION
METER
FFE:5545.00
ASPHALT
INSTALL~35'
1-1/2" TYPE
K SERVICE
TO UTIILTY
ROOM
ELECTRIC AND
GAS PER
XCEL
INSTALL 1-1/2" METER
PIT AND CURB STOP
FFE:5543.30
8.5' UTILITY AND
ACCESS ESMT.
INSTALL 1-1/2" METER
PIT AND CURB STOP
INV: 5532.39
24.12'
4.00'
55.16'
R.O.W. PER SEPERATE DOCUMENT
HISTORIC R.O.W.
35.34'
2' TO
T.B.C.
24.81'
EX. FIBER OPTIC
LIGHTS ATTACHED